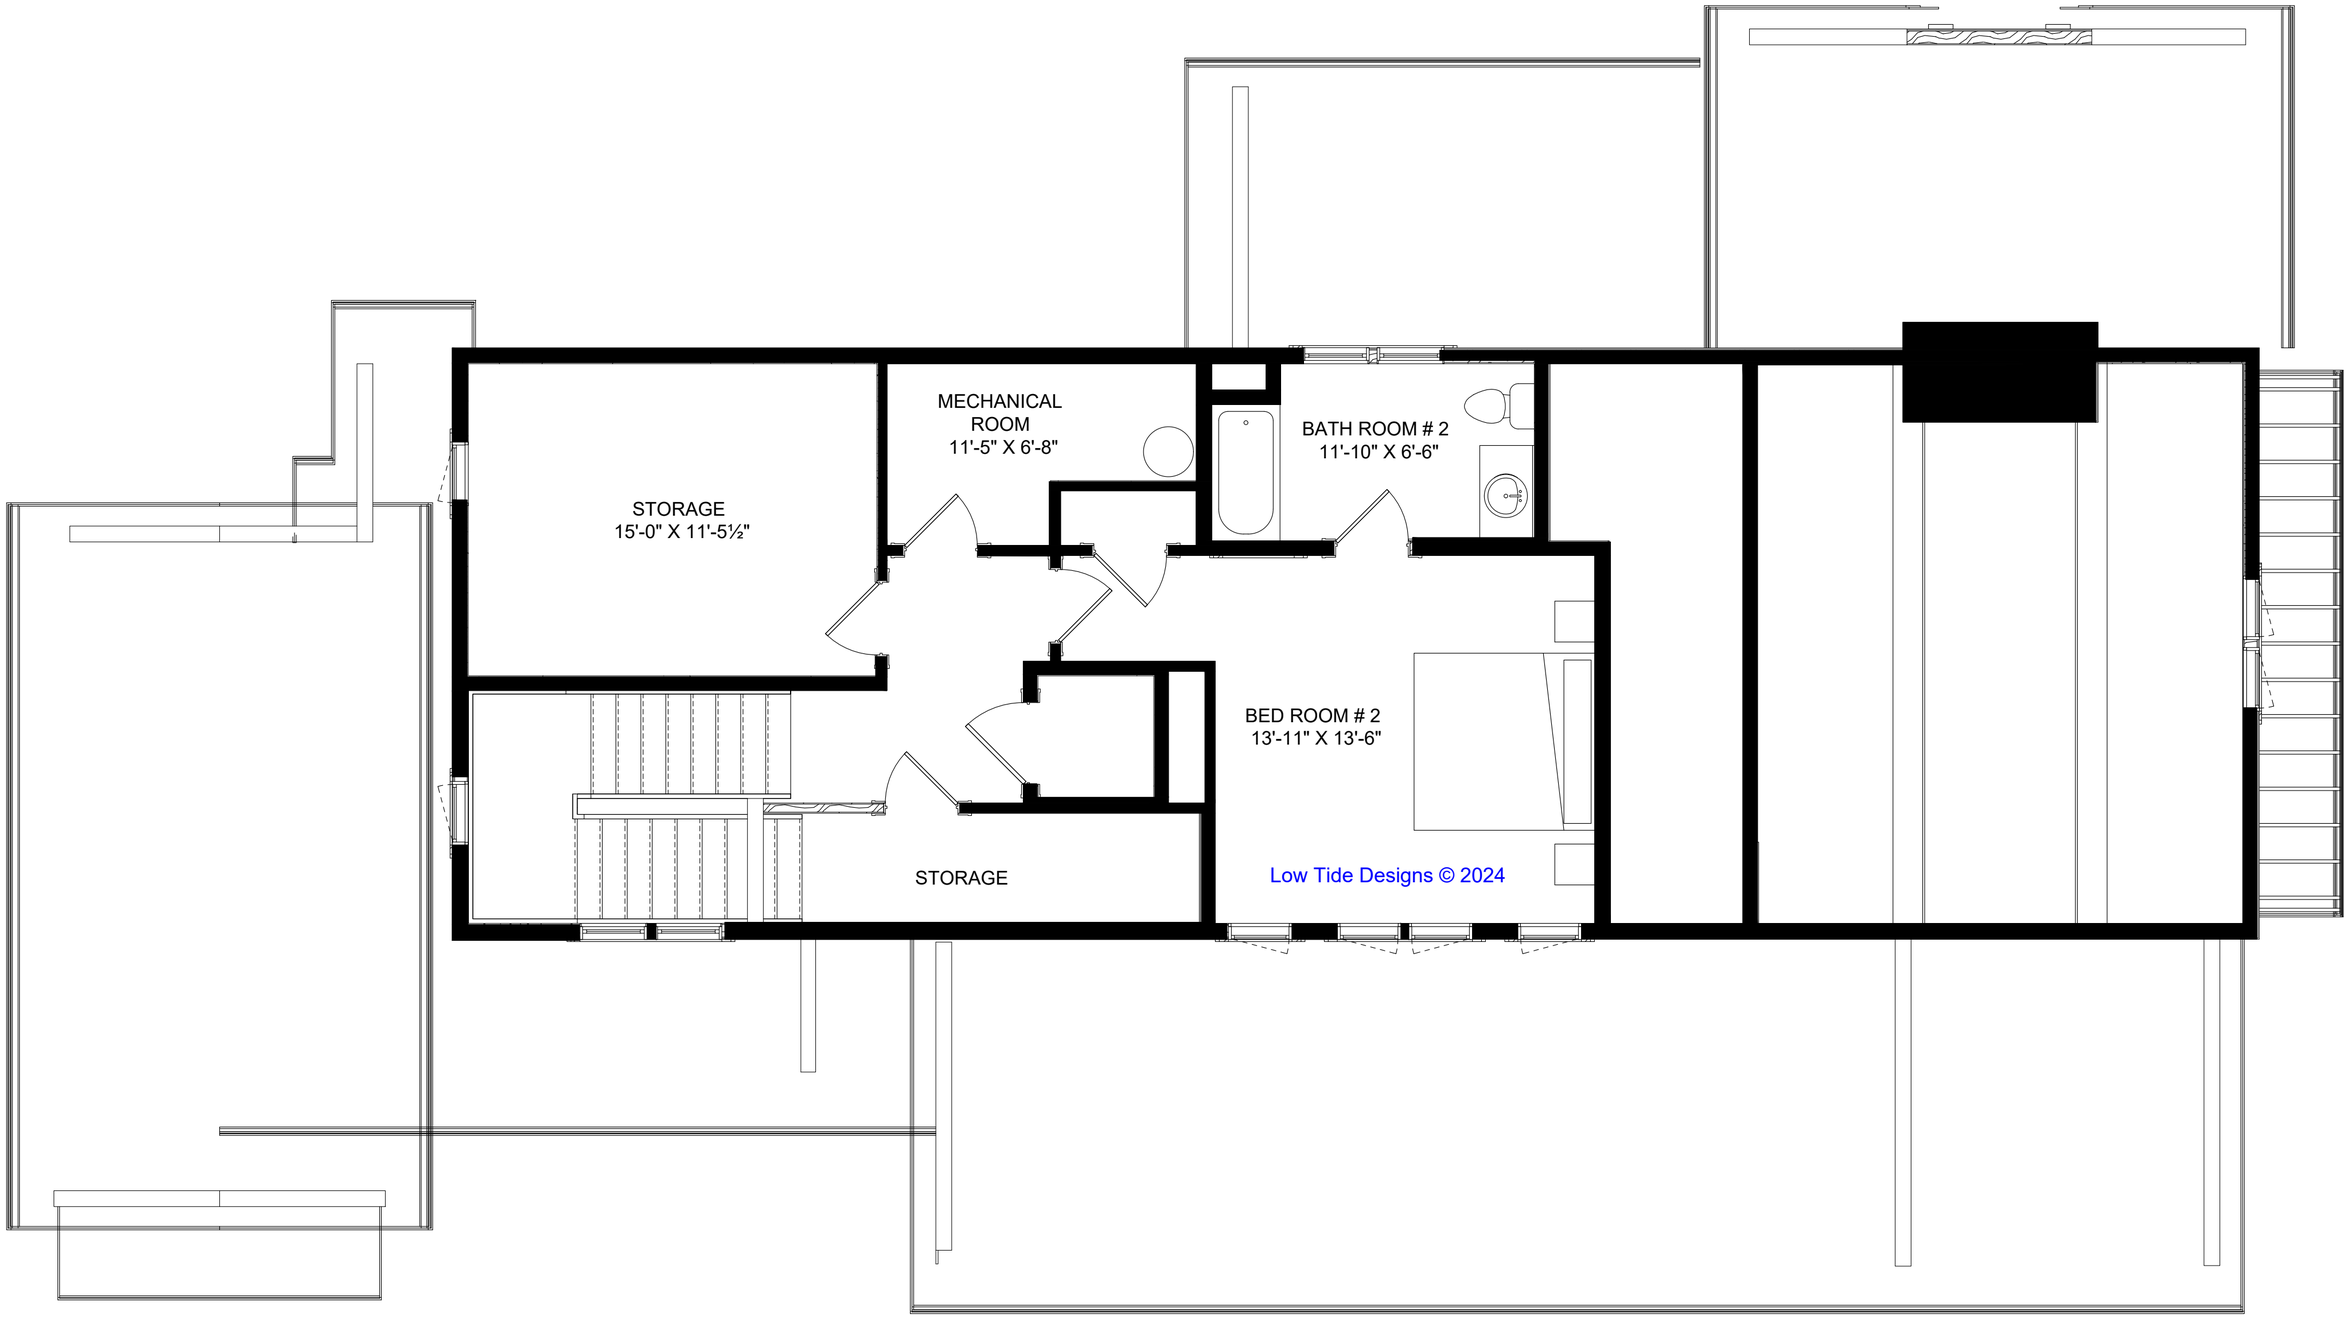

SECOND FLOOR HEATED: