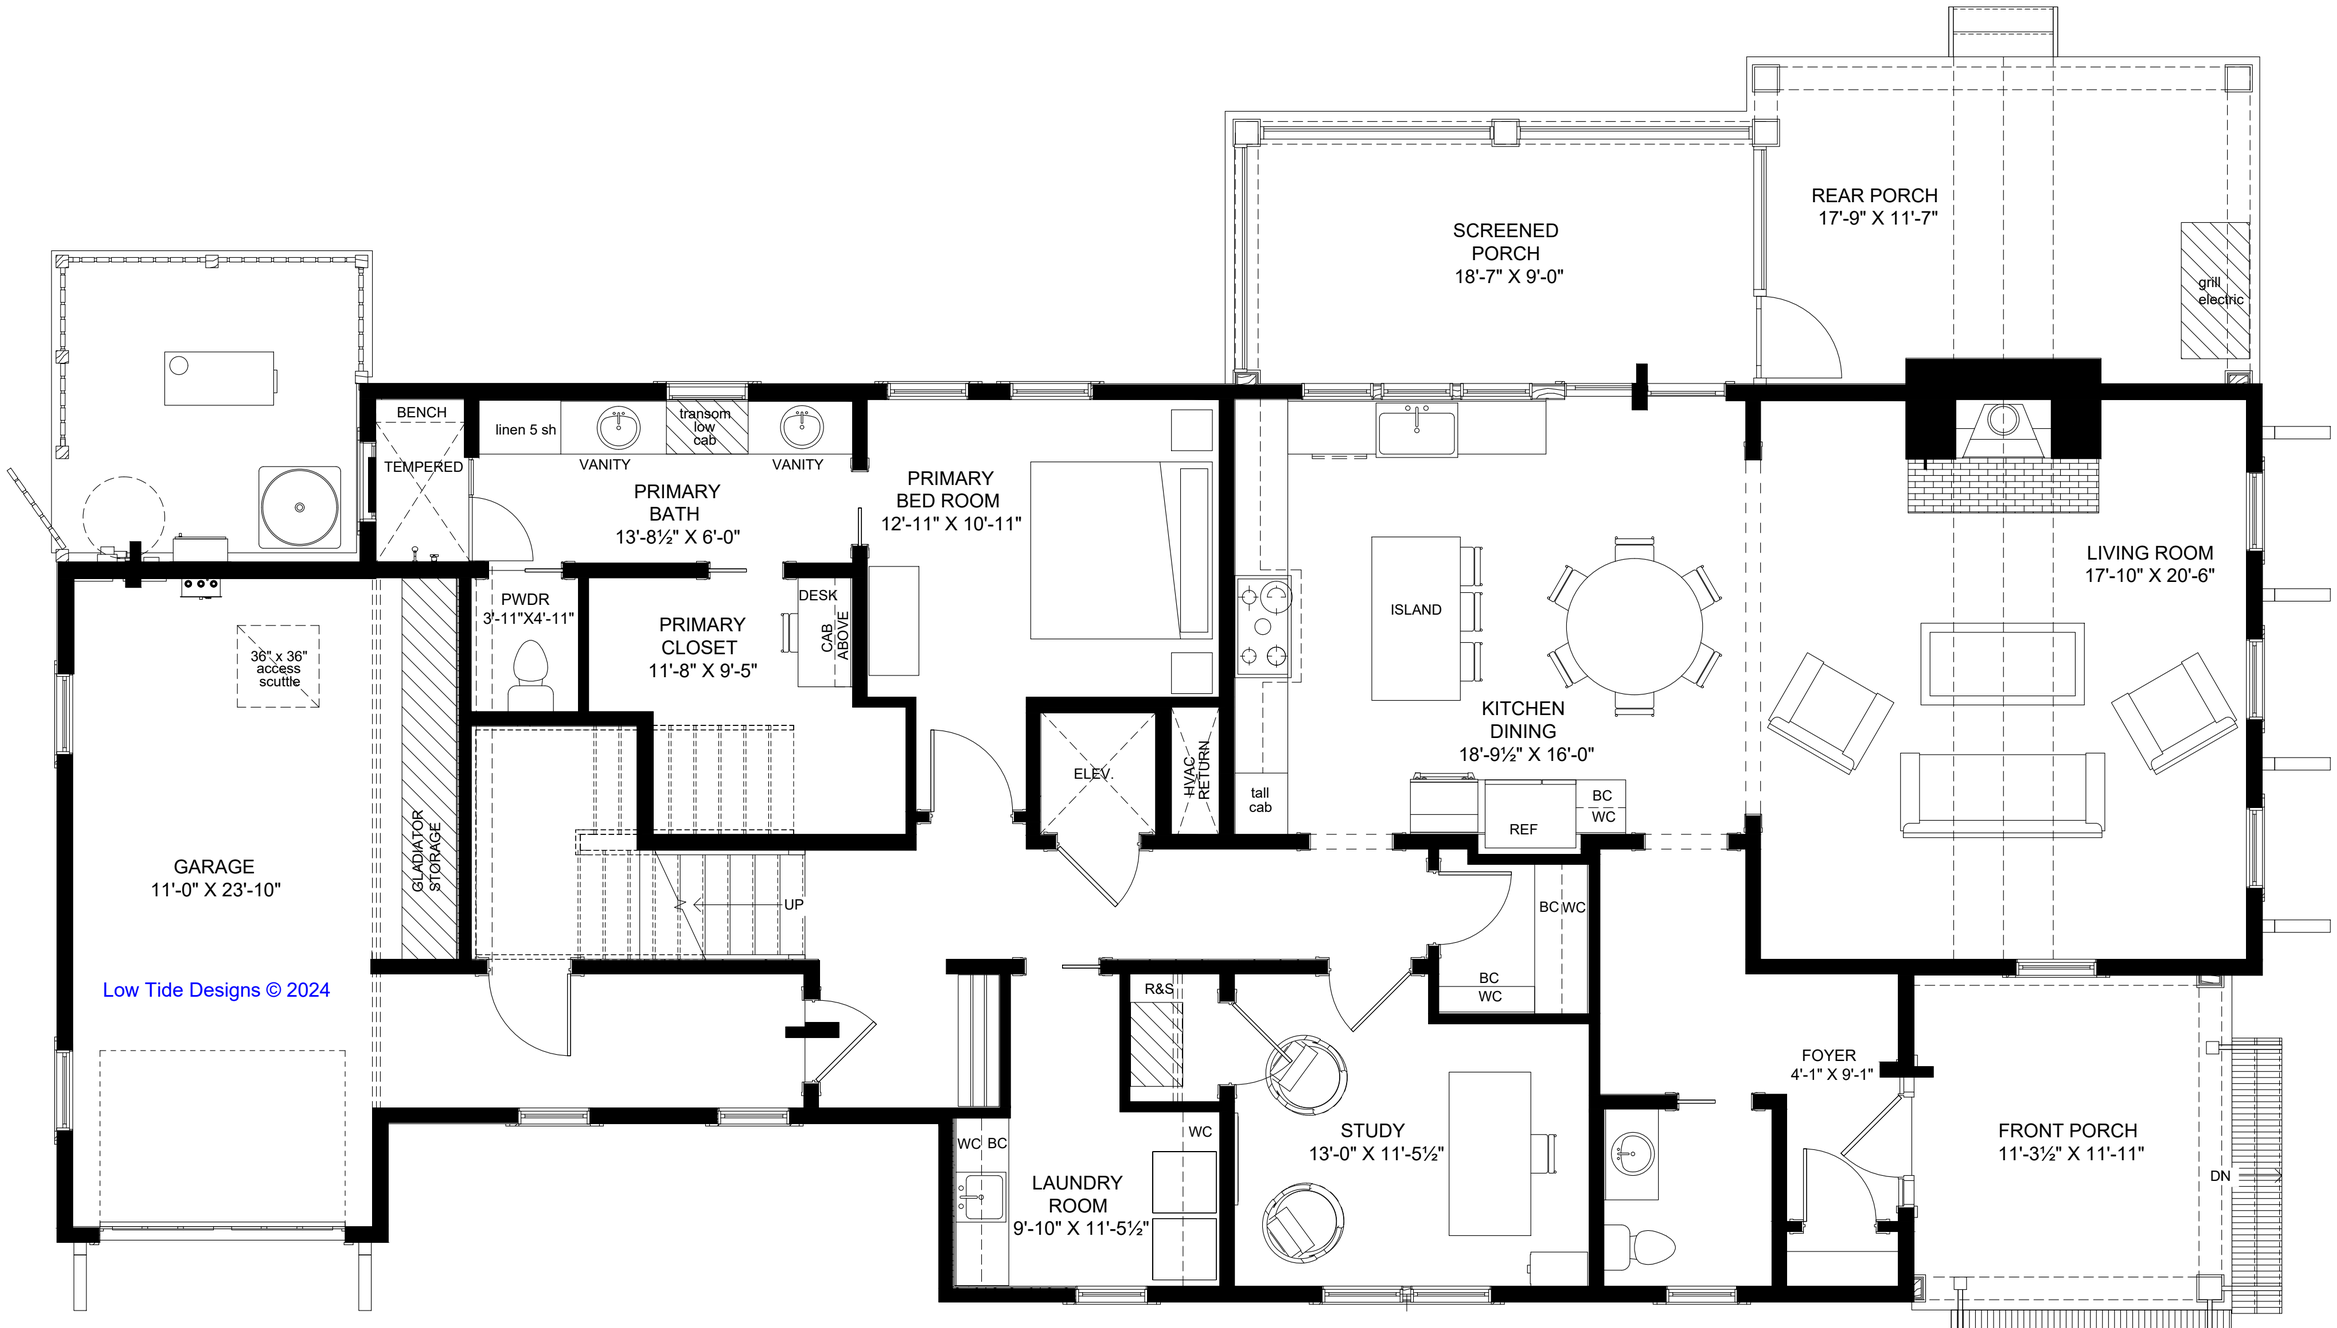

Low Tide Designs © 2024

FIRST FLOOR HEATED: